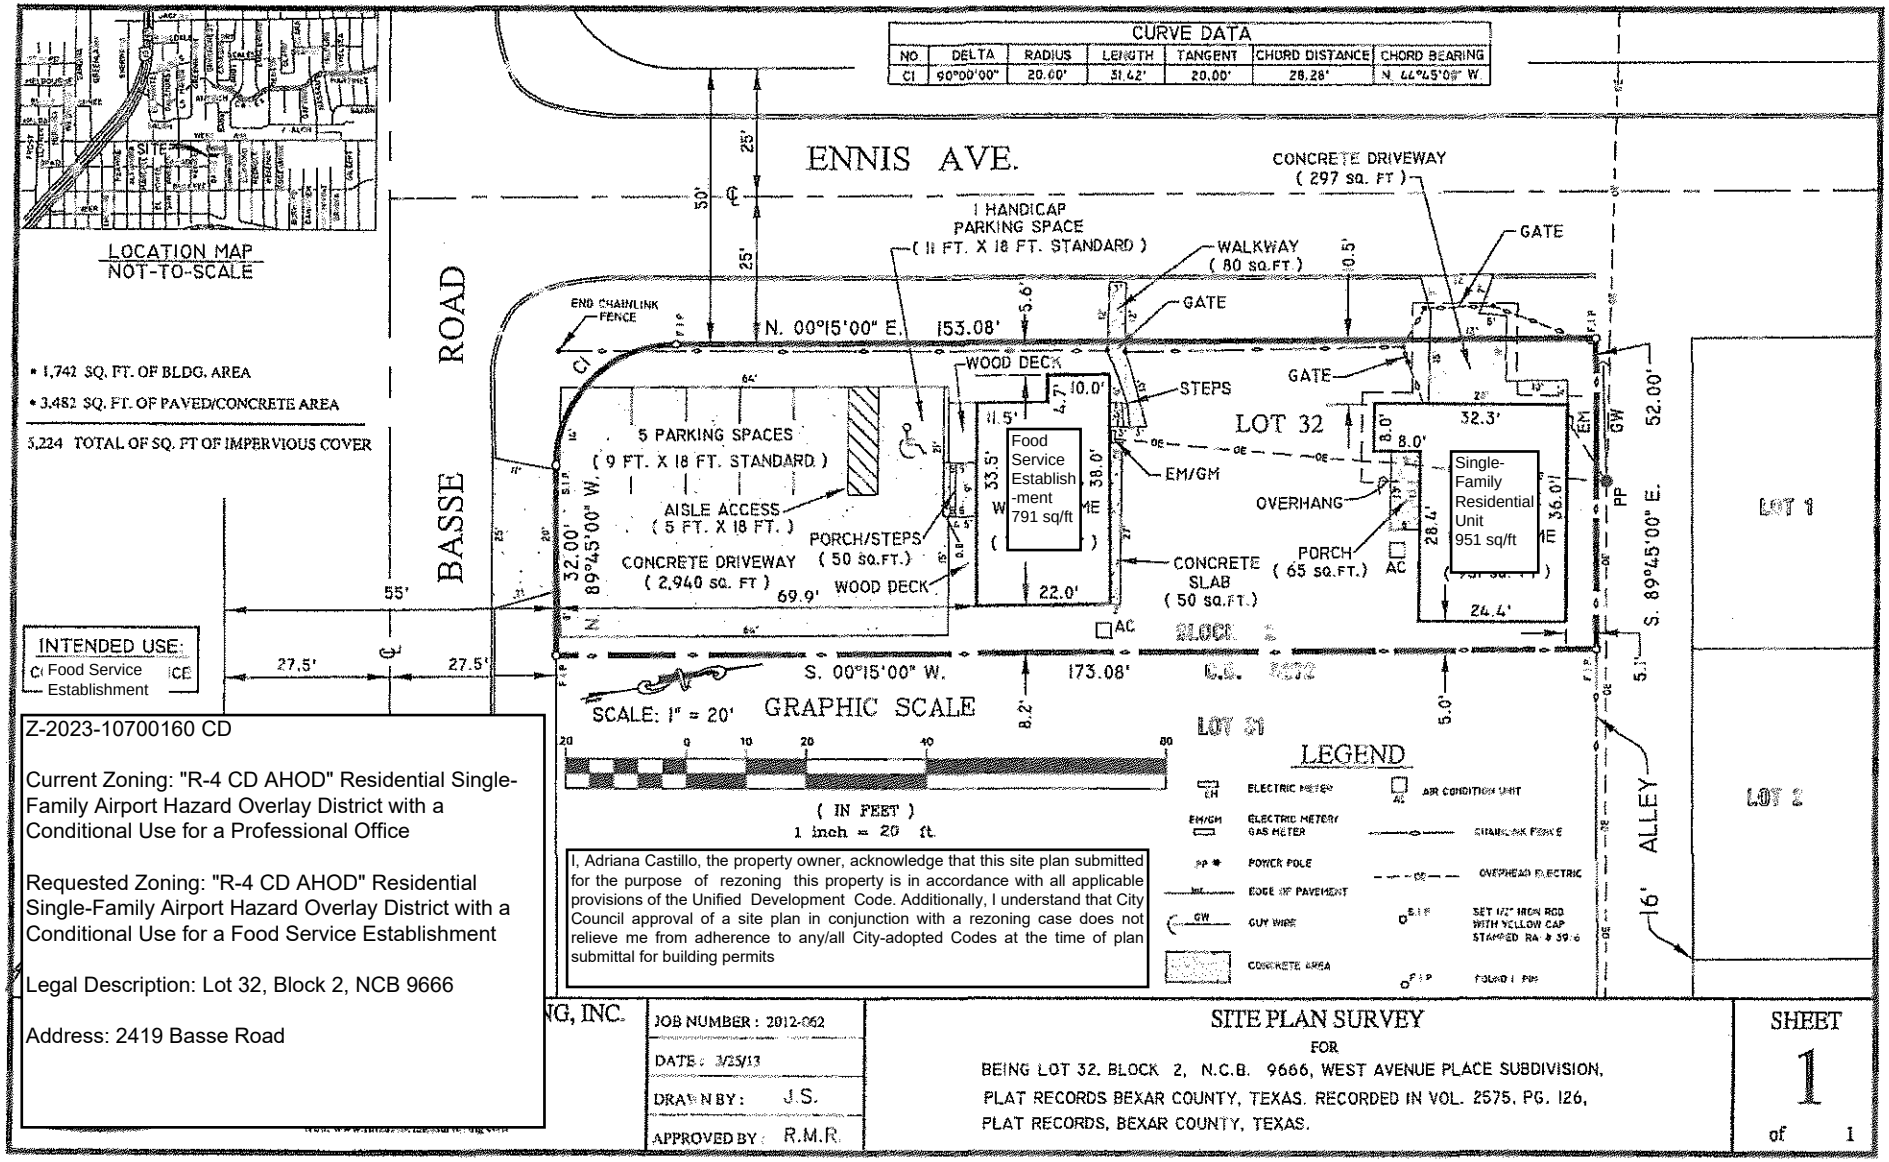

Z-2023-10700160 CD

Current Zoning: "R-4 CD AHOD" Residential Single-Family Airport Hazard Overlay District with a Conditional Use for a Professional Office

Requested Zoning: "R-4 CD AHOD" Residential Single-Family Airport Hazard Overlay District with a Conditional Use for a Food Service Establishment

Legal Description: Lot 32, Block 2, NCB 9666

Address: 2419 Basse Road

NG, INC.

JOB NUMBER : 2012-062
DATE : 3/25/13
DRAWN BY : J.S.
APPROVED BY : R.M.R.

SITE PLAN SURVEY

FOR

BEING LOT 32, BLOCK 2, N.C.B. 9666, WEST AVENUE PLACE SUBDIVISION, PLAT RECORDS BEXAR COUNTY, TEXAS. RECORDED IN VOL. 2575, PG. 126, PLAT RECORDS, BEXAR COUNTY, TEXAS.

SHEET 1 of 1