Z-2025-10700017
FROM: C-2 S for a Hospital
TO: IDZ-3 with uses permitted for a Parking Garage

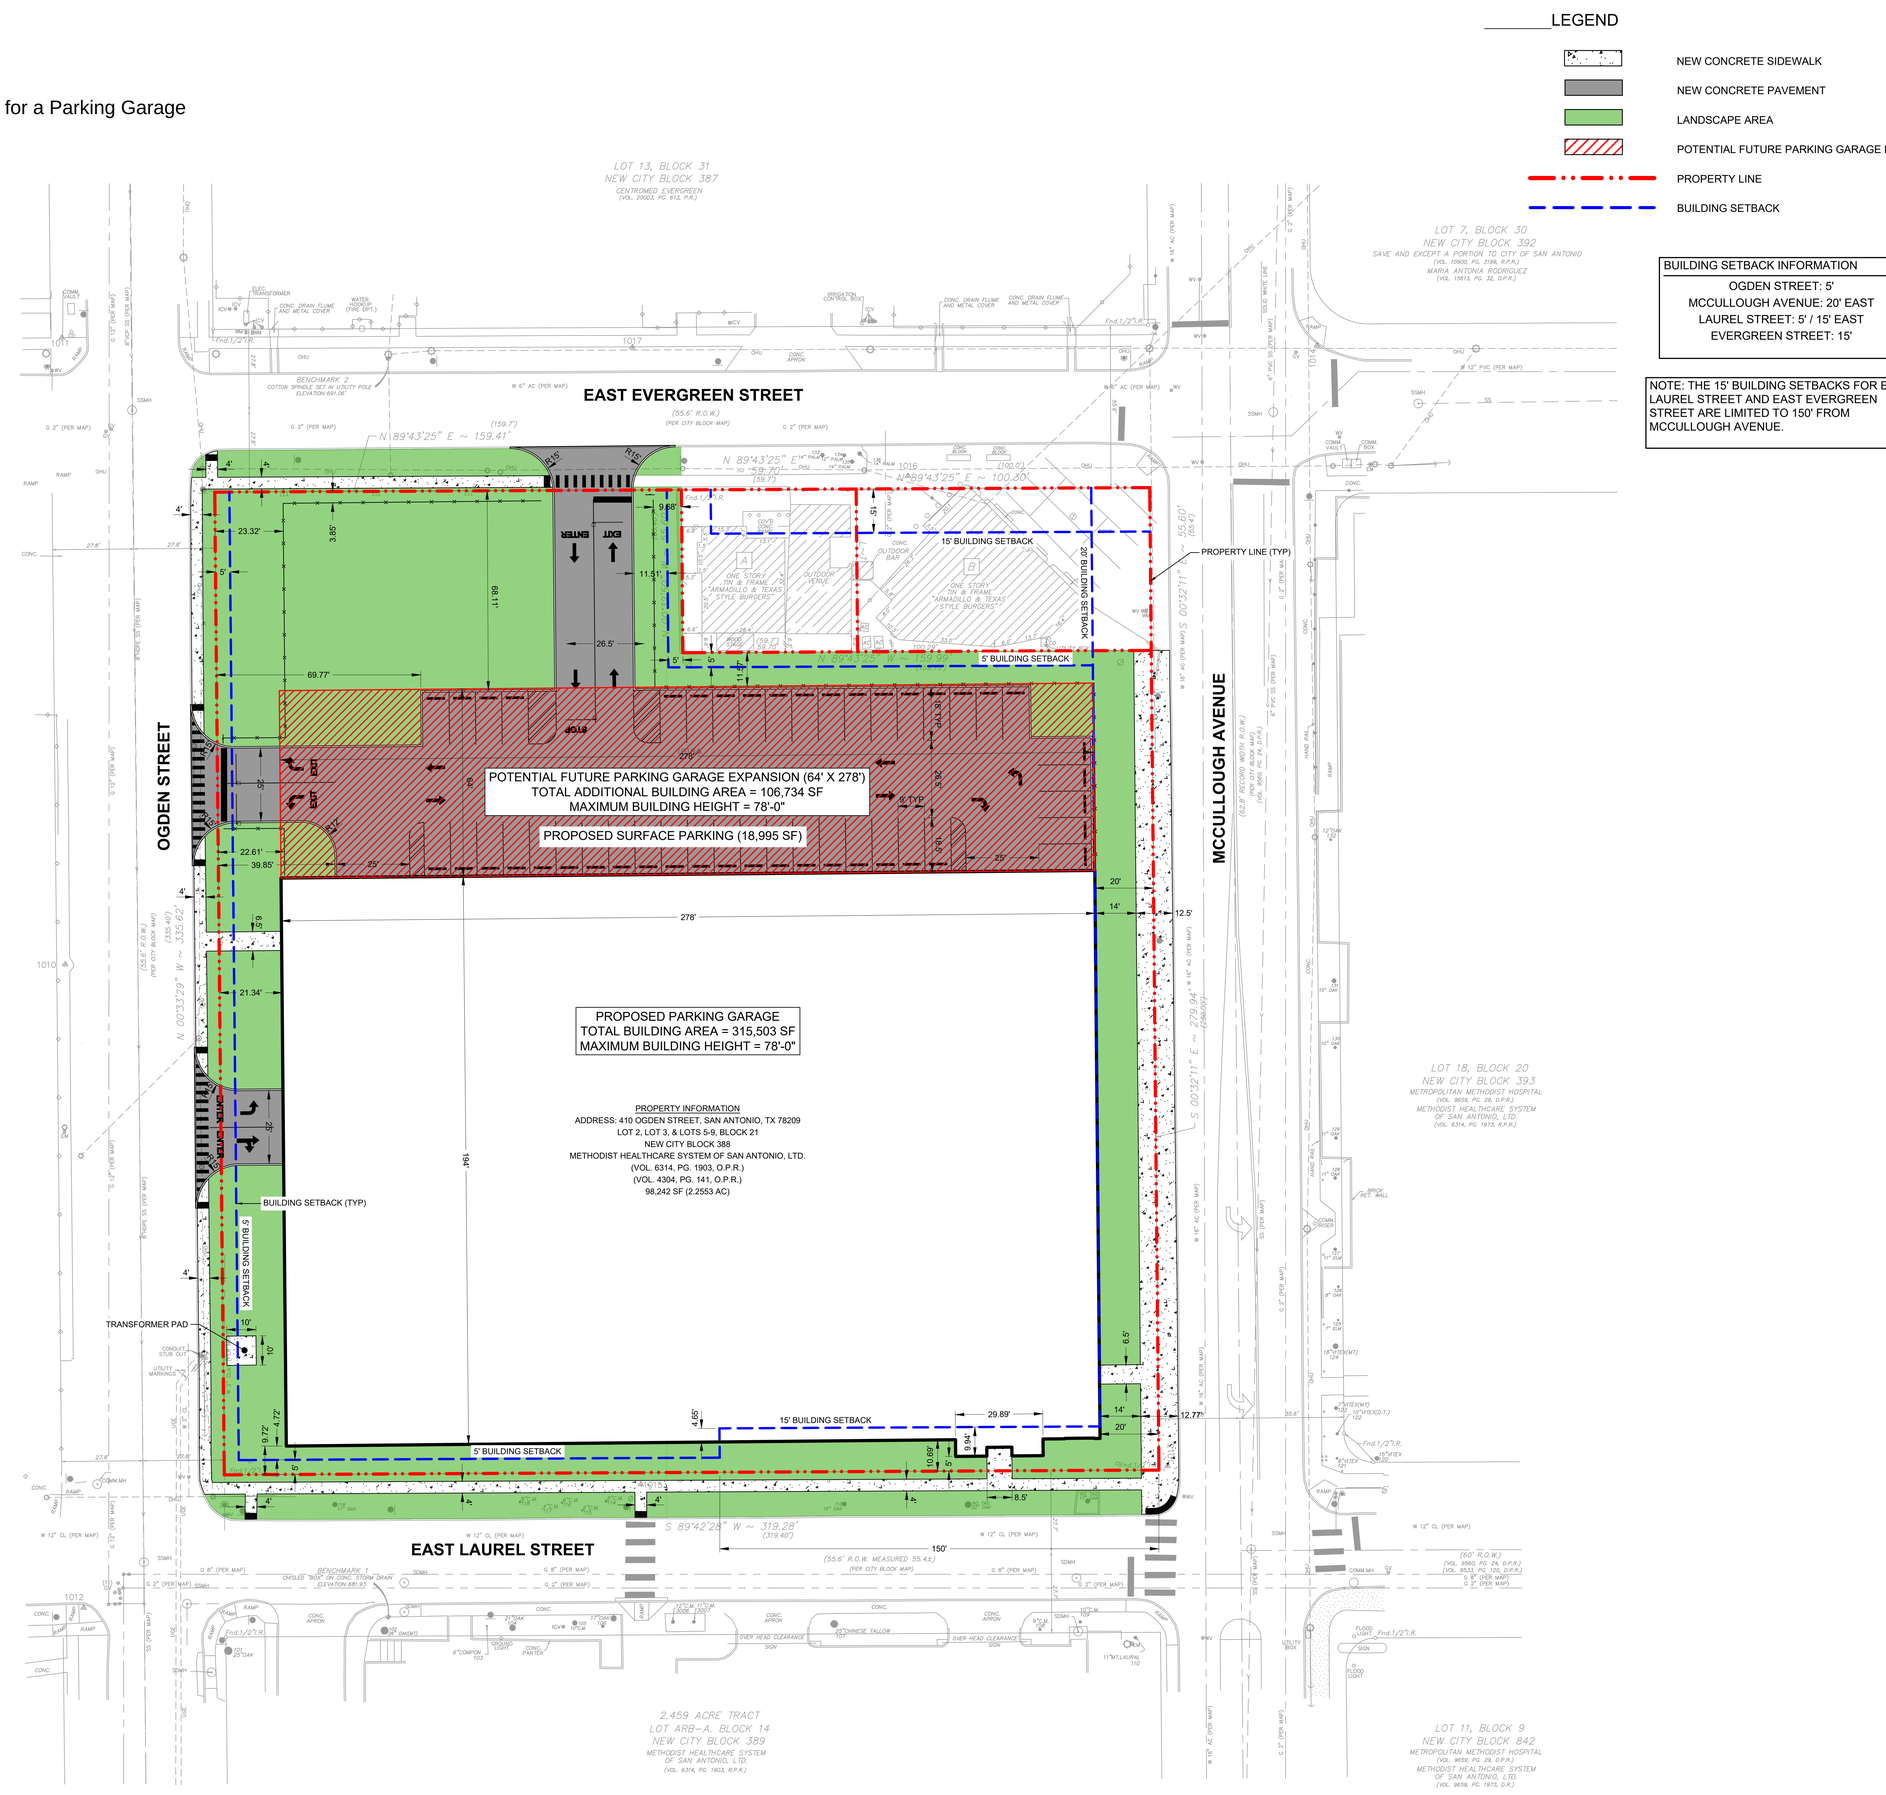


DESIGN DEVELOPMENT

**GENERAL CONTRACTOR**
LAYTON CONSTRUCTION
2330 N. LOOP 1604 W., SUITE 205
SAN ANTONIO, TX 78248
MANAGER: ZAC DEWEE

**M.P.E & T CONSULTANT**
I.C. THOMASSON ASSOC., INC.
2950 KRAFT DRIVE, SUITE 500
NASHVILLE, TENNESSEE 37204
MANAGER: KYLE EGITH, P.E.

**STRUCTURAL CONSULTANT**
STRUCTURAL DESIGN GROUP
220 GREAT CIRCLE ROAD, SUITE 106
NASHVILLE, TENNESSEE 37228
MANAGER: JIM PANGER, P.E.

**CIVIL CONSULTANT**
BARGE DESIGN SOLUTIONS
615 3RD AVENUE SOUTH, SUITE 700
NASHVILLE, TENNESSEE 37210
MANAGER: LAWREN PROTT P.E., LEED AP

**HCA DESIGN MANAGER:**
NICOLE HOCH
**HCA CONSTRUCTION MANAGER:**
MICHAEL WHITE

TEXAS FIRM #: 5619
BARGE PROJECT #: 3766333
HCA PROJECT #.: 3439200019
AGENCY PROJECT #: ?

BARGE DESIGN SOLUTIONS
615 3rd Avenue South // Suite 700 // Nashville, Tennessee 37210
Phone: 615.254.1600 // Fax:615.254.8972

REVISIONS:

DATE: 02/18/2025

# METHODIST HOSPITAL METROPOLITAN
# PARKING GARAGE
410 OGDEN STREET SAN ANTONIO, TEXAS 78209

VENDOR INFORMATION

IDZ ZONING SITE PLAN

EX-IDZ

© Copyright 2025 Barge Design Solutions, Inc. ALL RIGHTS RESERVED