Z-2025-10700017

From: C-2 S for a Hospital
To: IDZ-3 with uses permitted for a Parking Garage

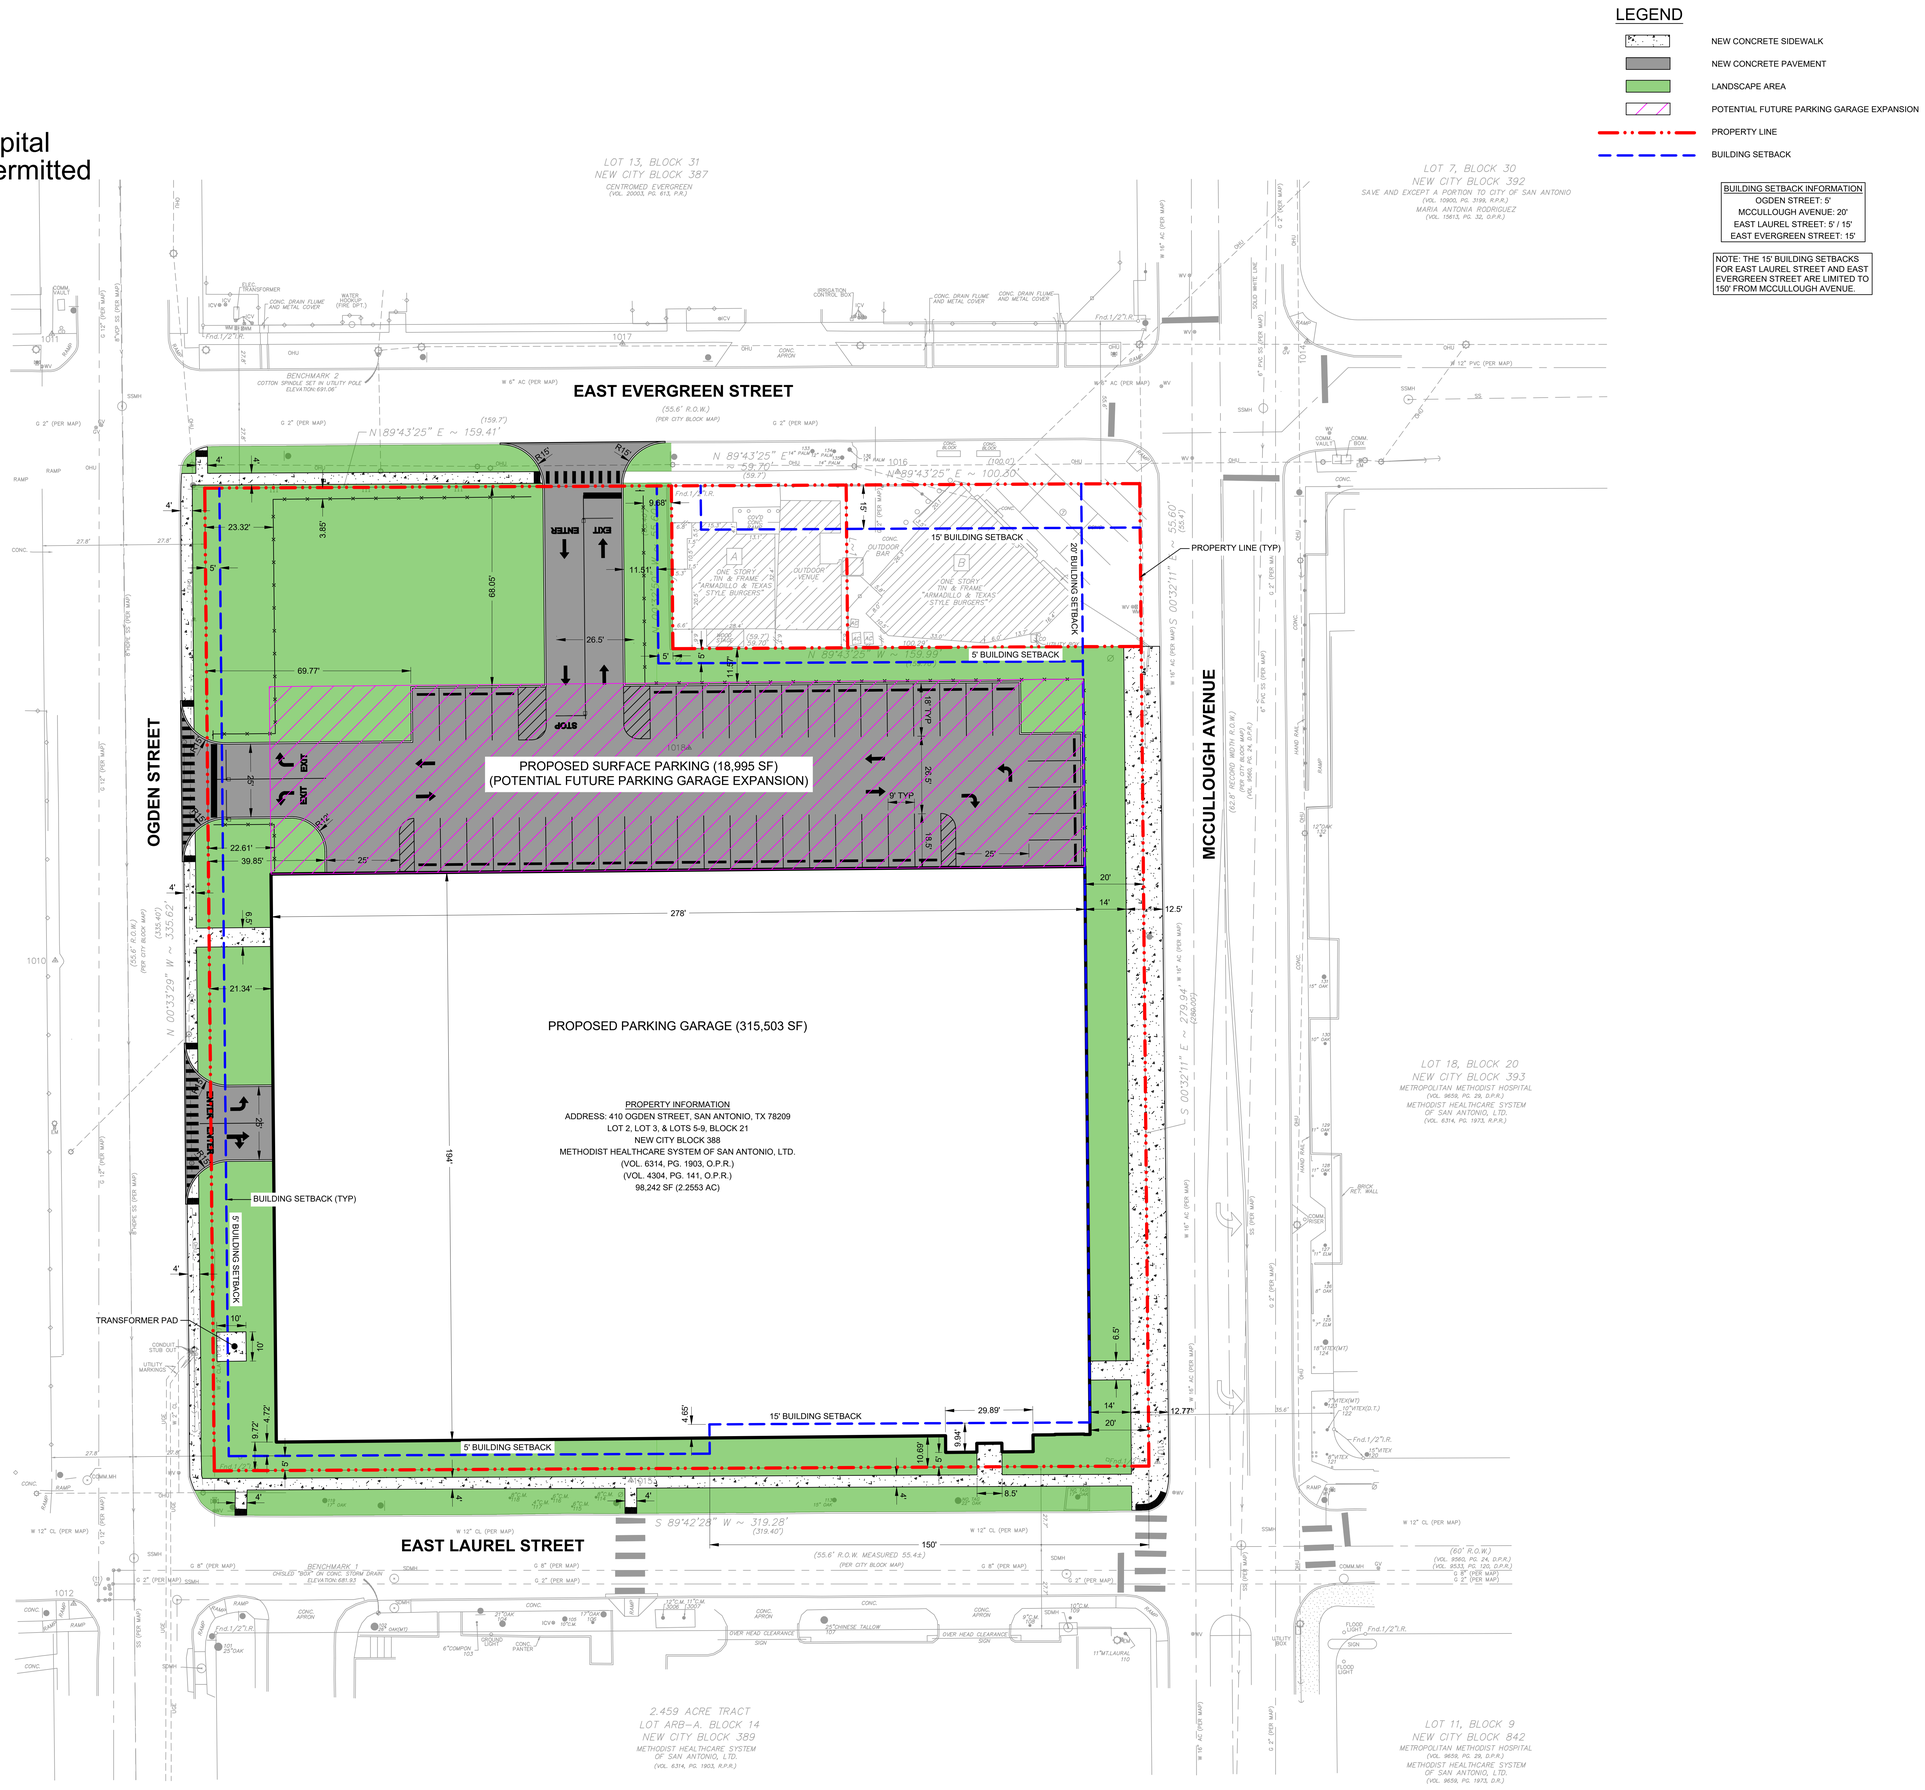

DESIGN DEVELOPMENT

GENERAL CONTRACTOR
LAYTON CONSTRUCTION
2330 N. LOOP 1604 W., SUITE 205
SAN ANTONIO, TX 78248
MANAGER: ZAC DEVINE

M.P.E & T CONSULTANT
I.C. THOMASSON ASSOC., INC.
2950 KRAFT DRIVE, SUITE 500
NASHVILLE, TENNESSEE 37204
MANAGER: KYLE KEITH, P.E.

STRUCTURAL CONSULTANT
STRUCTURAL DESIGN GROUP
220 GREAT CIRCLE ROAD, SUITE 106
NASHVILLE, TENNESSEE 37228
MANAGER: JIM PARKER, P.E.

CIVIL CONSULTANT
BARGE DESIGN SOLUTIONS
615 3RD AVENUE SOUTH, SUITE 700
NASHVILLE, TENNESSEE 37210
MANAGER: LAYNEN PROTT P.E., LEED AP

HCA Healthcare
HCA DESIGN MANAGER: NICOLE HOCH
HCA CONSTRUCTION MANAGER: MICHAEL WHITE

TEXAS FIRM #: 5619
BARGE PROJECT #: 3766333
HCA PROJECT #.: 343920019
AGENCY PROJECT #: ?

BARGE DESIGN SOLUTIONS
615 3rd Avenue South | Suite 700 | Nashville, Tennessee 37210
Phone: 615.254.1600 | Fax 615.255.8572

REVISIONS:

DATE: 02/14/2025

METHODIST HOSPITAL METROPOLITAN PARKING GARAGE

410 OGDEN STREET SAN ANTONIO, TEXAS 78209

VENDOR INFORMATION

IDZ ZONING SITE PLAN

EX-IDZ

© Copyright 2025 Barge Design Solutions, Inc. ALL RIGHTS RESERVED