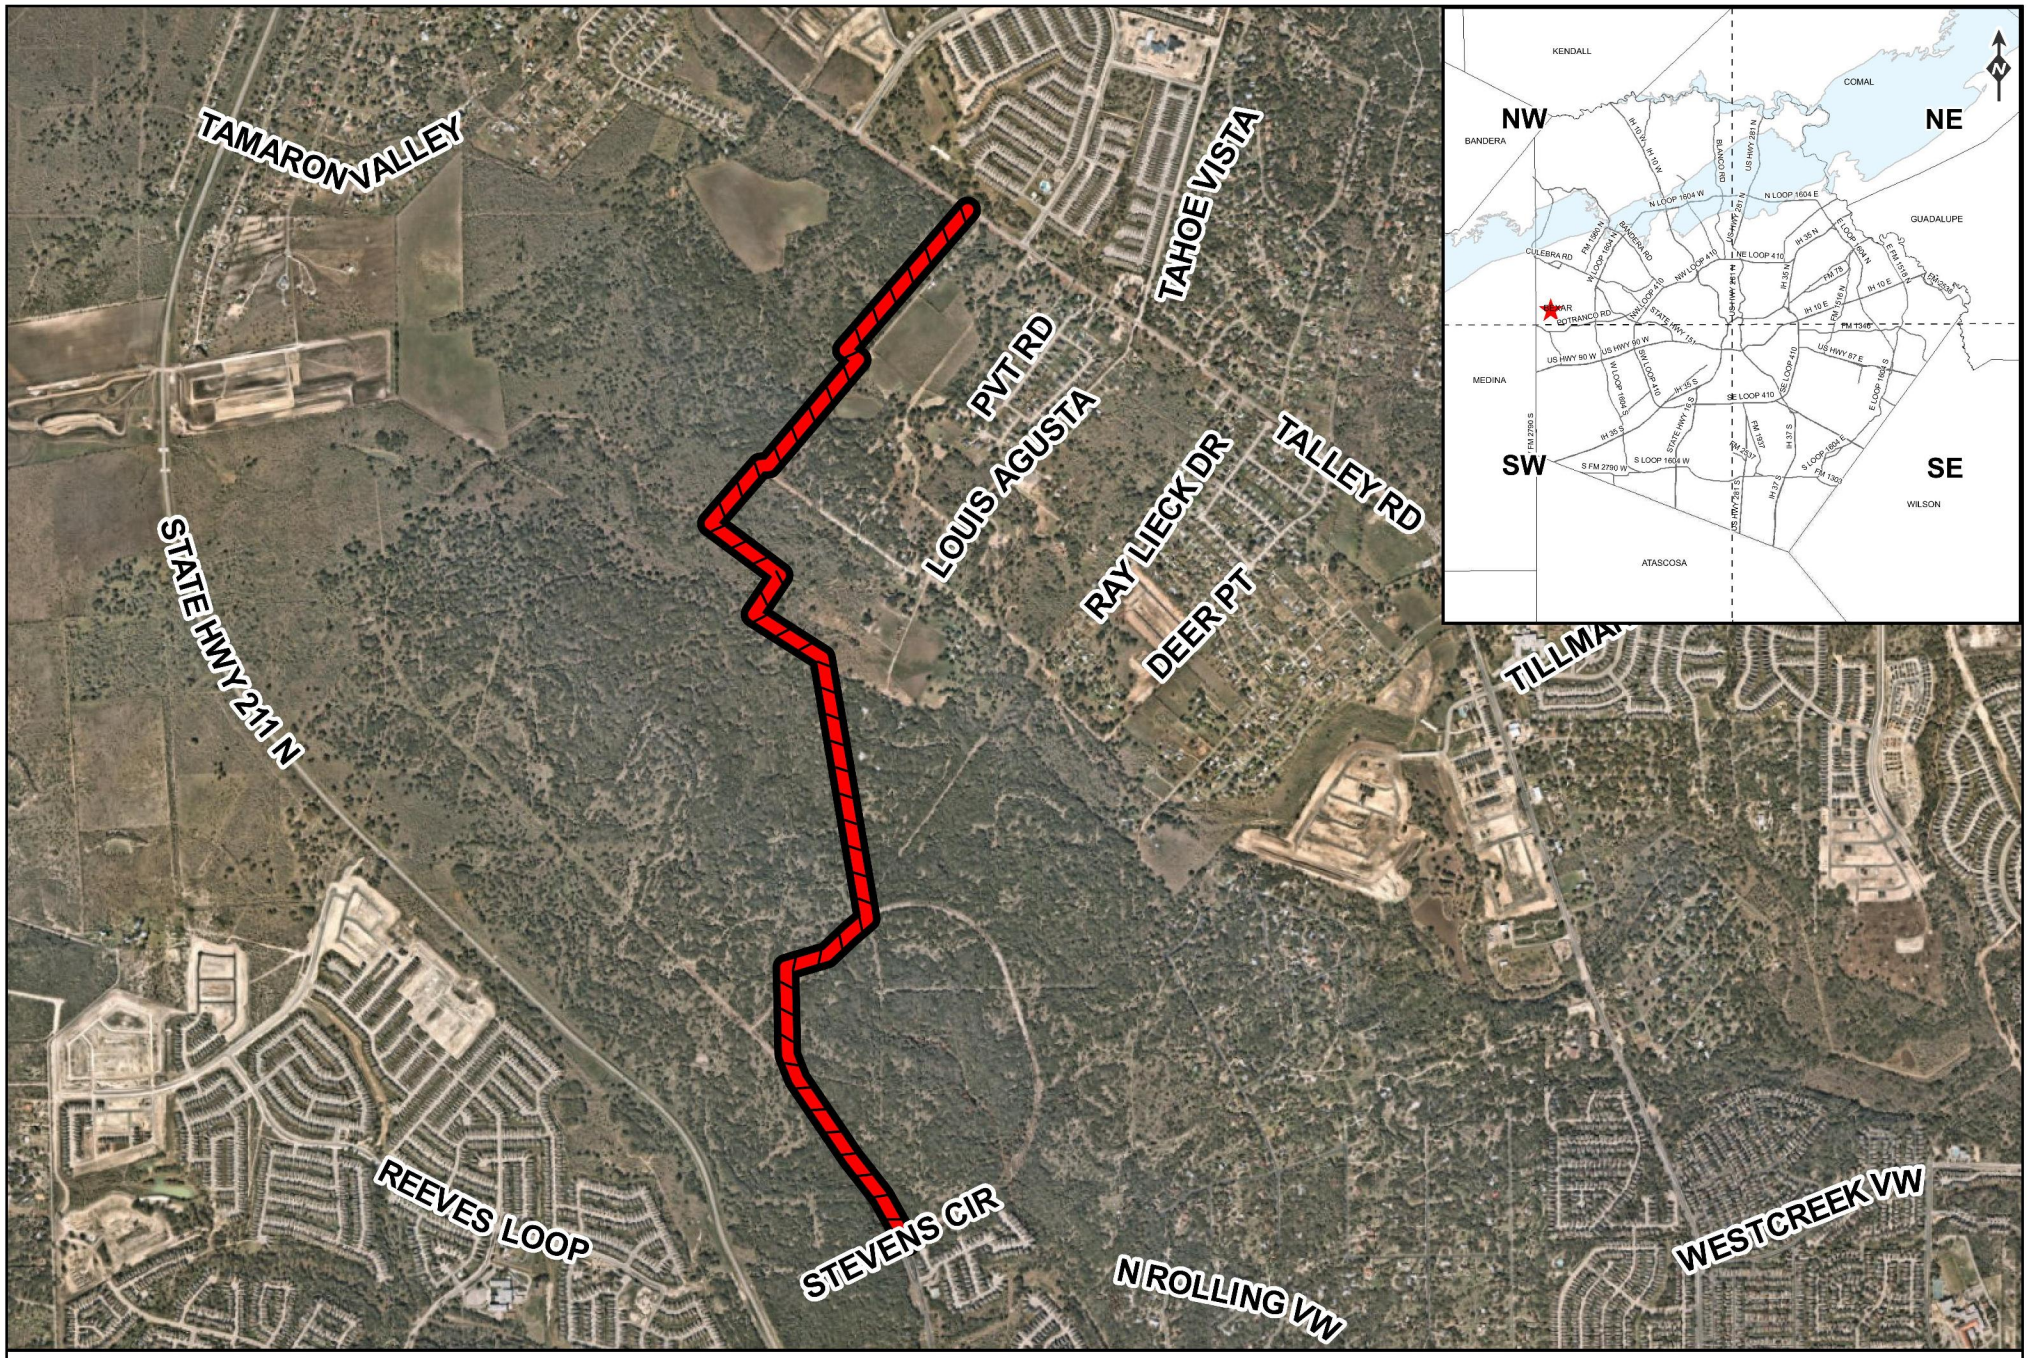

STEVENS RANCH 24-INCH WATER MAIN PROJECT

N
W E
S

AERIAL DEPICTION ATTACHMENT I