Z-2025-10700100 CD

Lot 2, Block 4, NCB 10915
10290 Southton Road

FROM: "C-2NA AHOD" Commercial Nonalcoholic Sales Airport Hazard Overlay District and "FR AHOD" Farm and Ranch Airport Hazard Overlay District
TO: "C-2 CD AHOD" Commercial Airport Hazard Overlay District with a Conditional Use for Human Services Campus

PROPOSED IMPERVIOUS COVER
163,821 SF

108 - 9'X18' PARKING SPACES

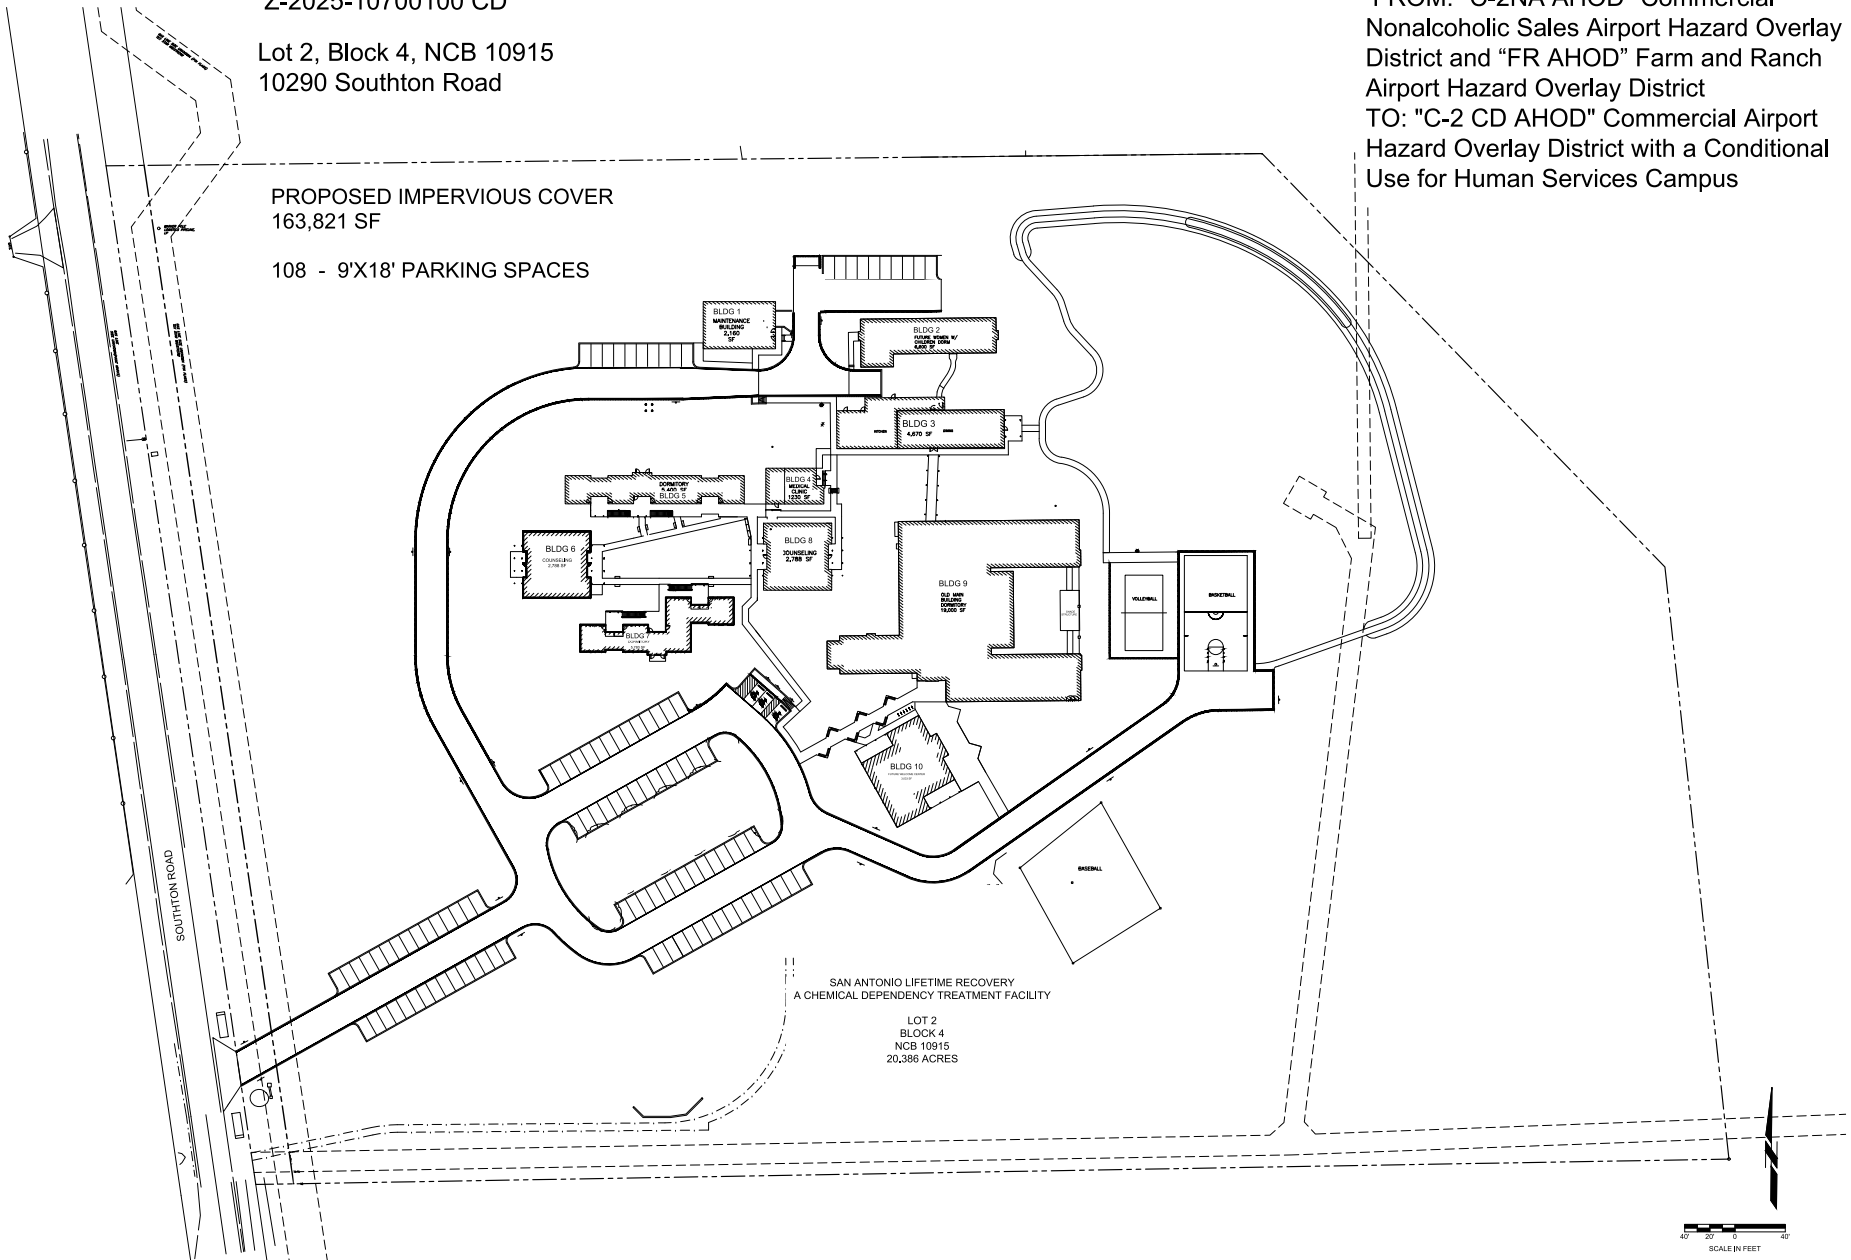

I, Dan Curry, Director, Bexar County Facilities Management, the property owner, acknowledge that this site plan submitted for the purpose of rezoning this property is in accordance with all applicable provisions of the Unified Development Code. Additionally, I understand that City Council approval of a site plan in conjunction with a rezoning case does not relieve me from adherence to any/all City-adopted Codes at the time of plan submittal for building permits.

LPA
ARCHITECTURE ENGINEERING INTERIORS
LANDSCAPE ARCHITECTURE PLANNING
210-829-1737 Office
210-829-1730 Fax
LPADesignStudios.com
1811 South Alamo Street
San Antonio, Texas 78204

SAN ANTONIO LIFETIME RECOVERY,
10290 Southton Rd.
San Antonio, TX 78223

Developed for
San Antonio Lifetime Recovery

Date
Revision
Date
Submittal

Job. No.	1601910
Date	03/20/2025
Checked by	MNC
Scale	AS SHOWN

ZONING EXHIBIT

C1.0