LOCATION MAP
N.T.S.

NOTES:

1. AREA OF SOIL DISTURBANCES INCLUDE BORE PITS AND UTILITY EASEMENTS.
2. CONTRACTOR TO SEED/RE-VEGETATE DISTURBED AREAS USING NATIVE SEED MIX AND ENSURING 85% ESTABLISHMENT.

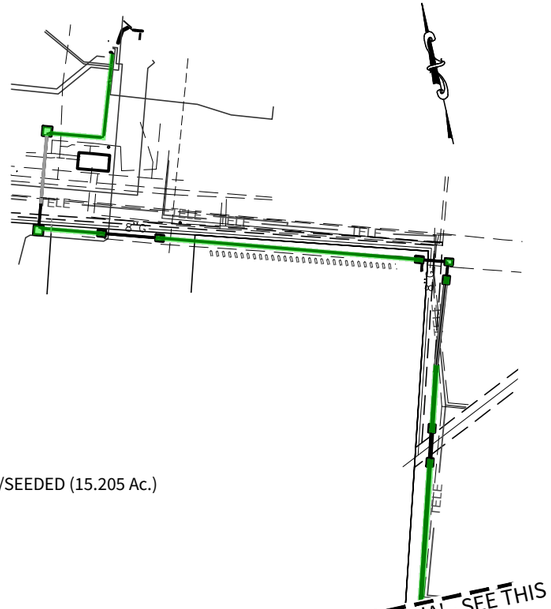

SCALE: 1"=500'

0 250 500

MATCHLINE 'A' - SEE THIS SHEET

OWNER / DEVELOPER
LENNAR HOMES
CONTACT PERSON: RICHARD MOTT
1922 DRY CREEK WAY, SUITE 101
SAN ANTONIO, TX 78259
TEL: (210) 403-6282

LEGEND:

- DISTURBED AREA TO BE RE-VEGETATED/SEEDED (15.205 Ac.)
- PROPERTY LINE
- ENVIRONMENTAL SENSITIVE AREA
- FLOODPLAIN BOUNDARY

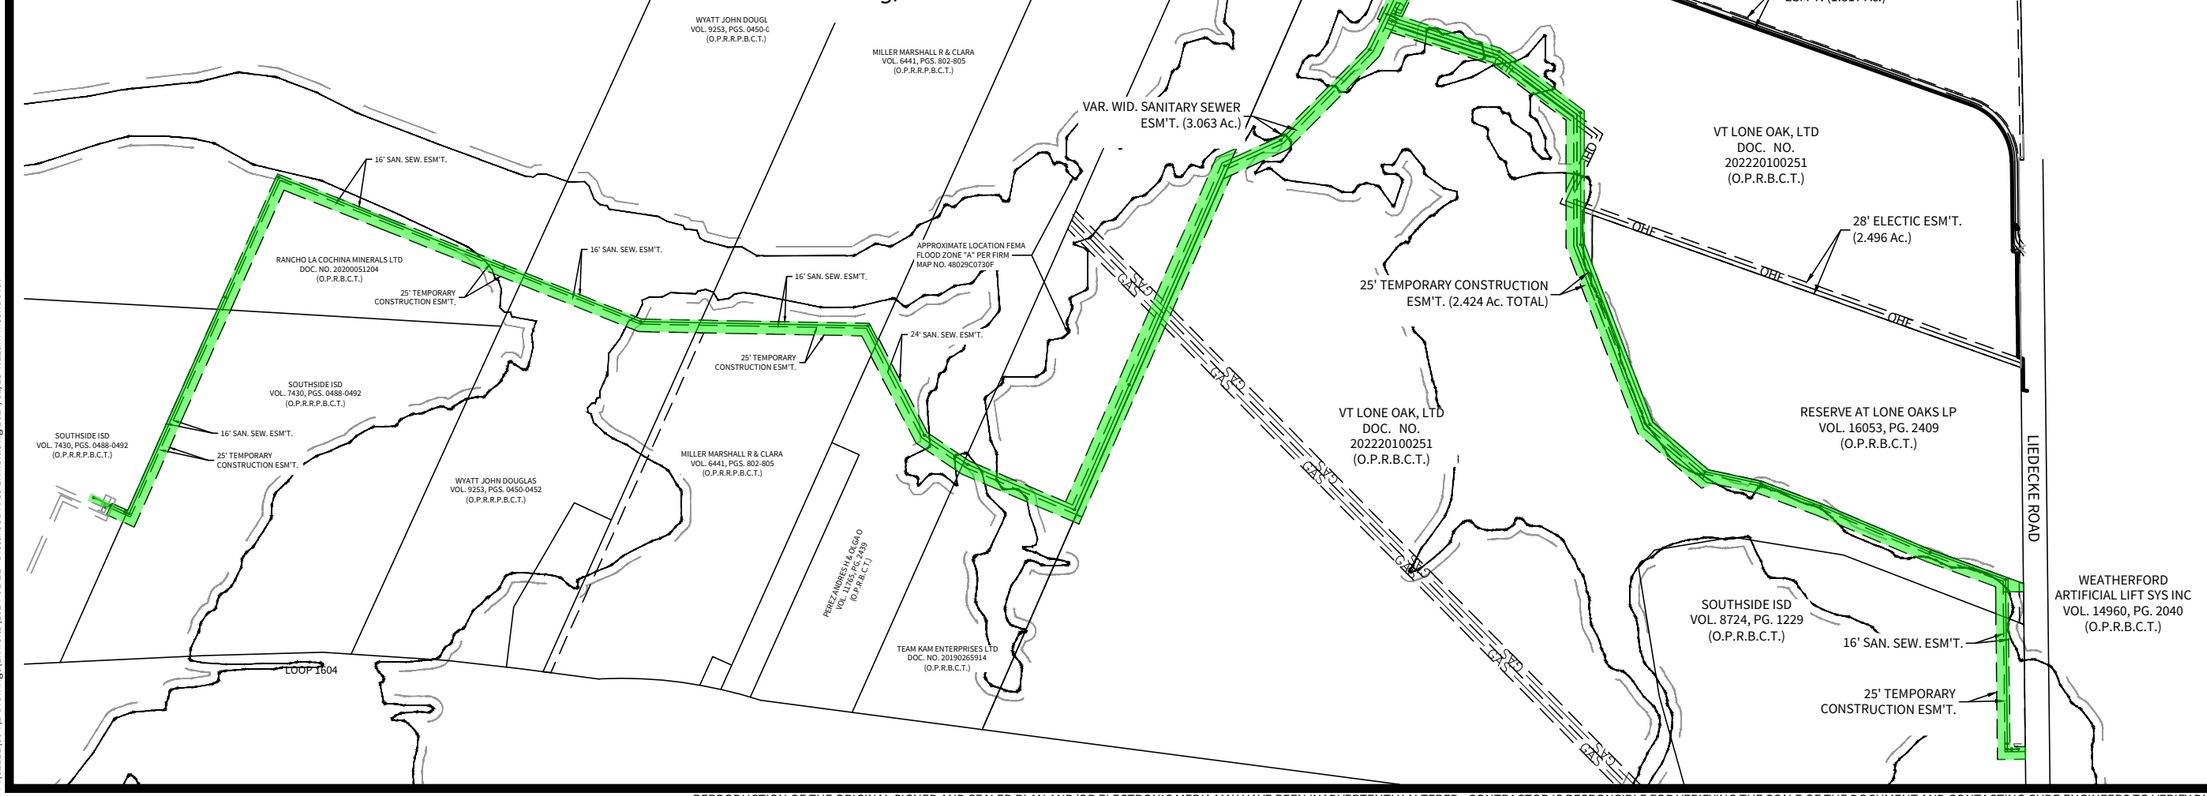

CUDEENGINEERS.COM

CUDE ENGINEERS

4122 Pond Hill Road, Suite 101
San Antonio, Texas 78231
P:(210) 681.2951 F: (210) 523.7112

RUBY CROSSING LIFT STATION

DISTURBED AREA EXHIBIT

DATE
1/22/2024

PROJECT NO.
02122.004

DRAWN BY
M.A.S.

CHECKED BY
K.M.H.

CUDE ENGINEERS
TBPE No. 455

E-1

1 OF 1

P:\02122\004\2-Drawings\Exhibits\2024-01-22 - Disturbed Area Exhibit.dwg 2024/01/23 7:12am msandoval

REPRODUCTION OF THE ORIGINAL SIGNED AND SEALED PLAN AND/OR ELECTRONIC MEDIA MAY HAVE BEEN INADVERTENTLY ALTERED. CONTRACTOR IS RESPONSIBLE FOR VERIFYING THE SCALE OF THE DOCUMENT AND CONTACTING CUDE ENGINEERS TO VERIFY DISCREPANCIES PRIOR TO CONSTRUCTION.